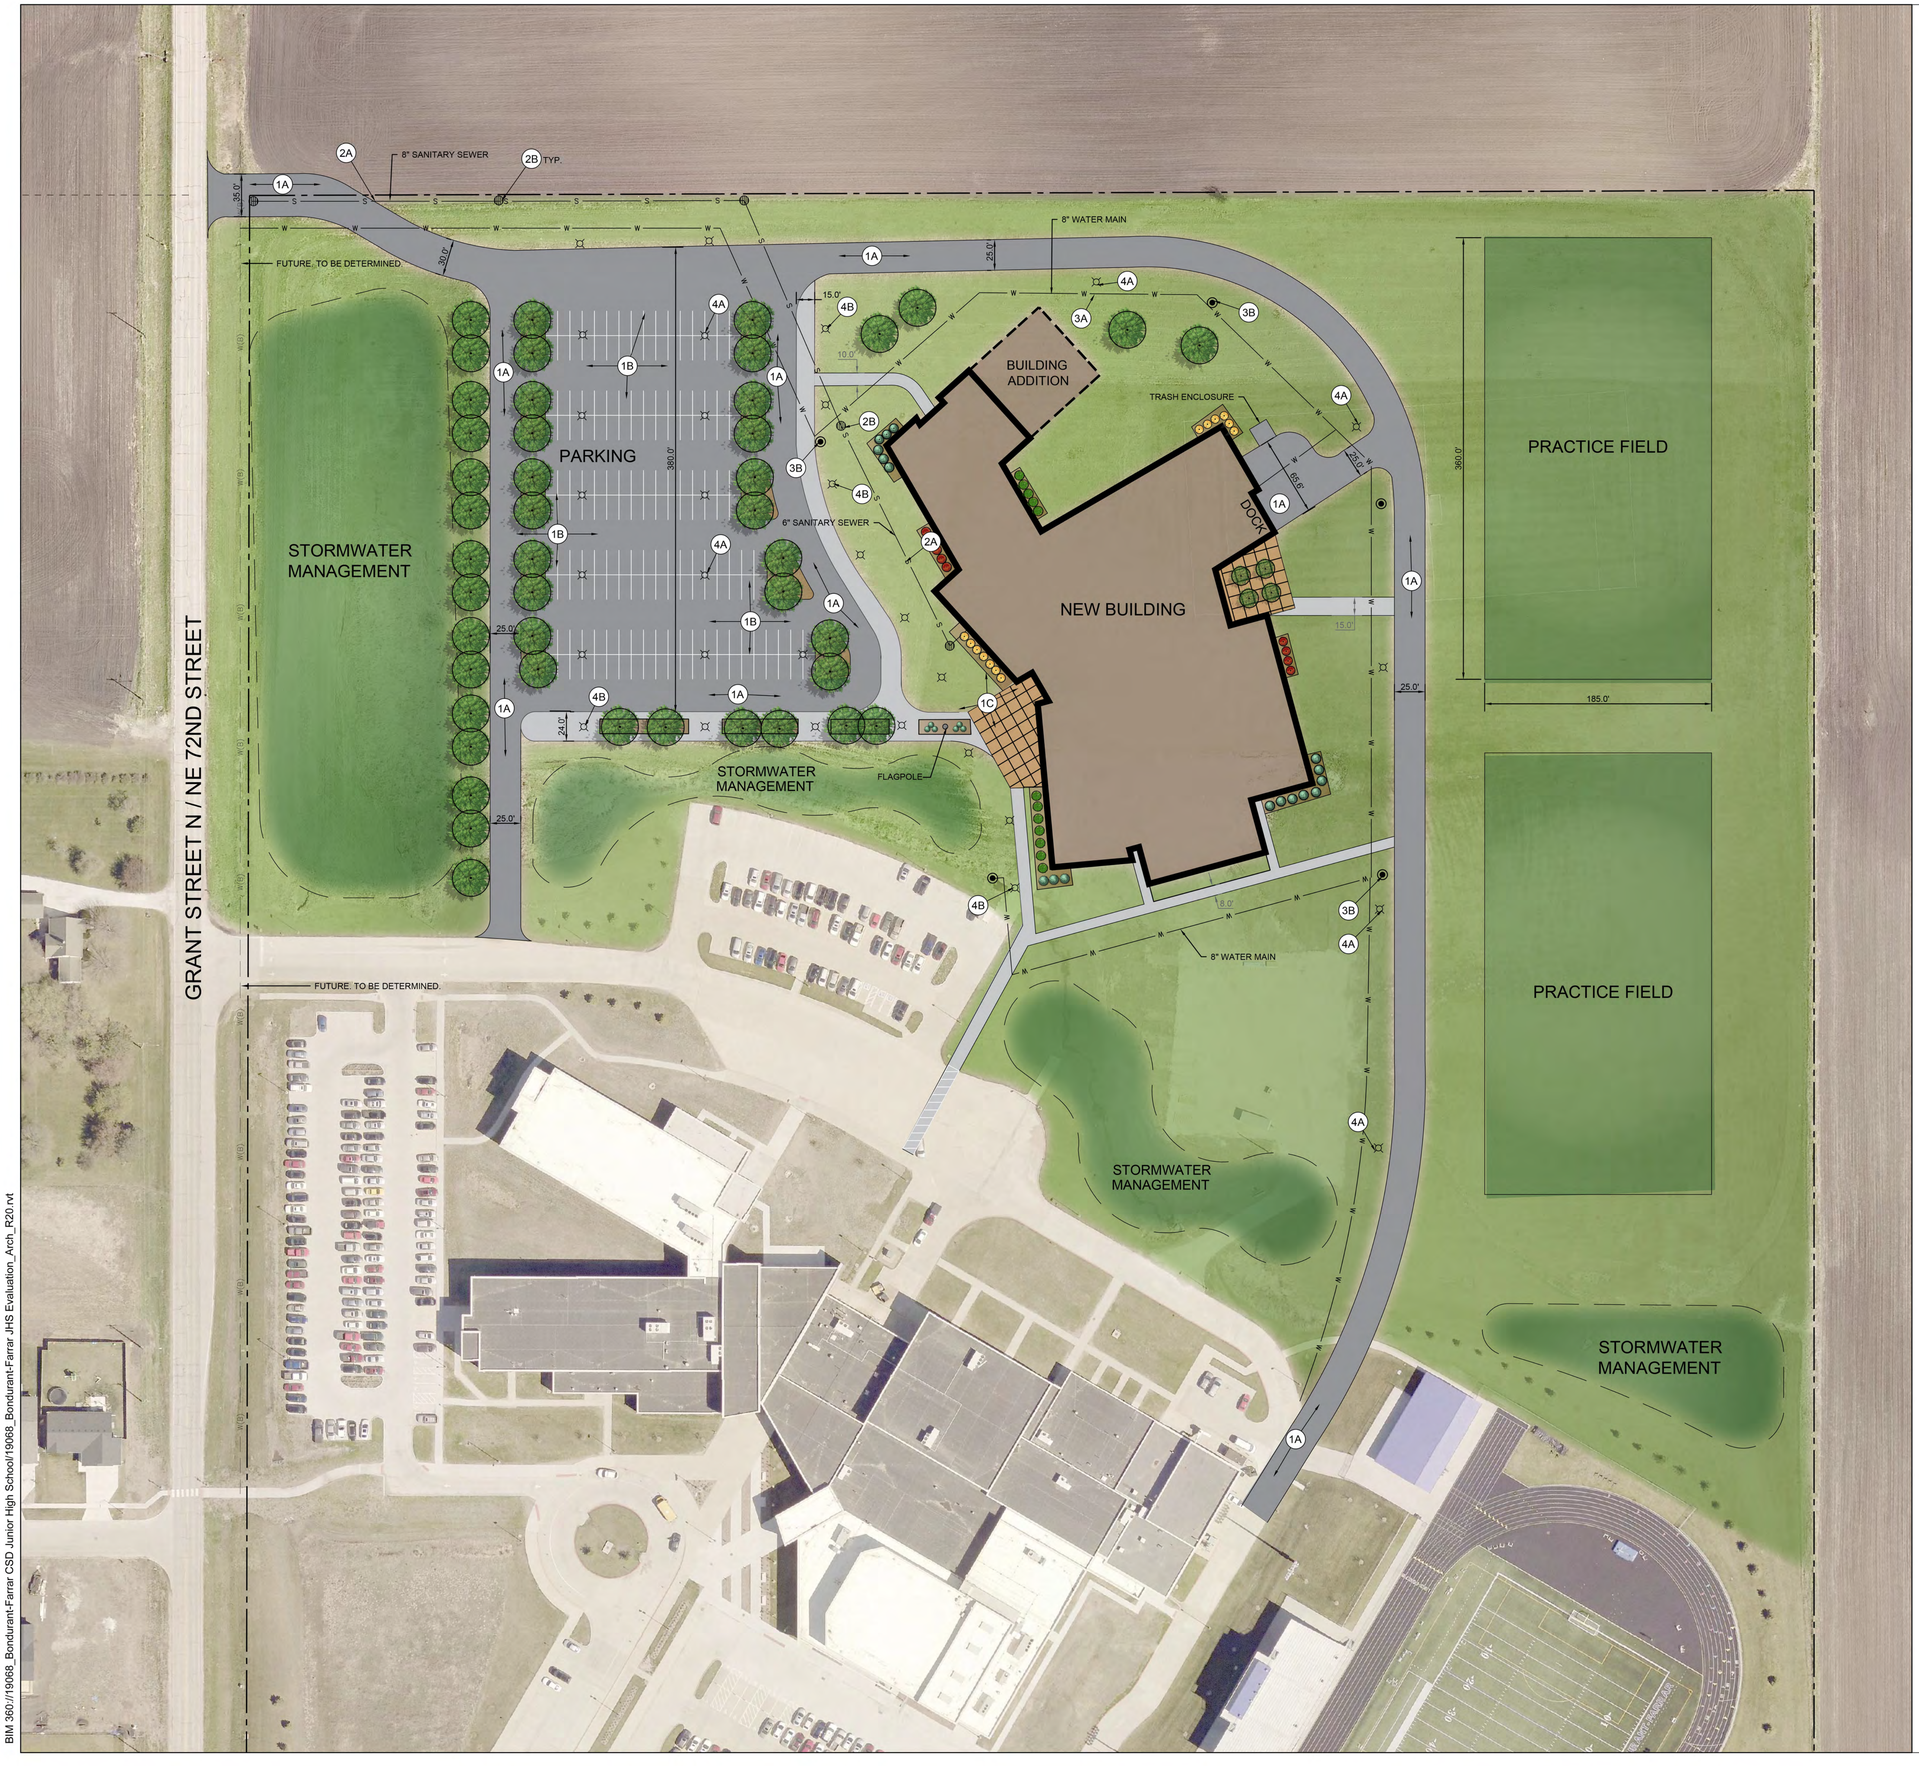

NOTES:

1. PAVEMENTS, PROVIDE THE FOLLOWING:
   - A. 7" DEPTH PCC WITH INTEGRAL CURB.
   - B. 6" DEPTH PCC WITH INTEGRAL CURB.
   - C. 5" DEPTH PCC WITH INTEGRAL CURB.
2. SANITARY SEWER, PROVIDE THE FOLLOWING:
   - A. MAIN
   - B. MANHOLE
3. WATER, PROVIDE THE FOLLOWING:
   - A. MAIN
   - B. HYDRANT
4. LIGHTING, PROVIDE THE FOLLOWING:
   - A. PARKING LOT LIGHTS
   - B. PEDESTRIAN LIGHTS

SVPA ARCHITECTS
1466 28th Street, Suite 200 | West Des Moines, Iowa 50266 | 515.327.5990
SNYDER & ASSOCIATES
kpff
KCL ENGINEERING

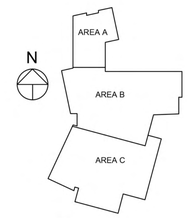

KEY PLAN

BONDURANT - FARRAR JUNIOR HIGH SCHOOL

GRANT STREET N
BONDURANT, IA 50035

ISSUANCE

SCHEMATIC SET
05/01/2020

REVISIONS
05/19/2020 SITE UPDATES

NOT FOR CONSTRUCTION

THESE DOCUMENTS HAVE BEEN PREPARED SPECIFICALLY FOR THE ABOVE REFERENCED PROJECT. THEY ARE NOT SUITABLE FOR USE ON OTHER PROJECTS OR IN OTHER LOCATIONS WITHOUT THE EXPRESS WRITTEN APPROVAL AND PARTICIPATION OF SVPA ARCHITECTS INC. REPRODUCTION IS PROHIBITED.
2020

PROJECT NUMBER
19068

LAYOUT PLAN
C100

4/29/2020 8:25:10 AM
BIM 360://19068_Bondurant-Farrar CSD Junior High School/19068_Bondurant-Farrar JHS Evaluation_Arch_R20.rvt

DEPARTMENT

- ADMINISTRATION
- CIRCULATION
- CAREER TECHNOLOGY
- COMMON AND SUPPORT SPACES
- INSTRUCTIONAL - FAMILY AND CONSUMER SCIENCE
- INSTRUCTIONAL - GENERAL PROGRAM
- INSTRUCTIONAL - SCIENCE
- INSTRUCTIONAL - SPECIAL EDUCATION AND SUPPORT

2 SECOND FLOOR PLAN
SCALE: 1" = 20'-0"

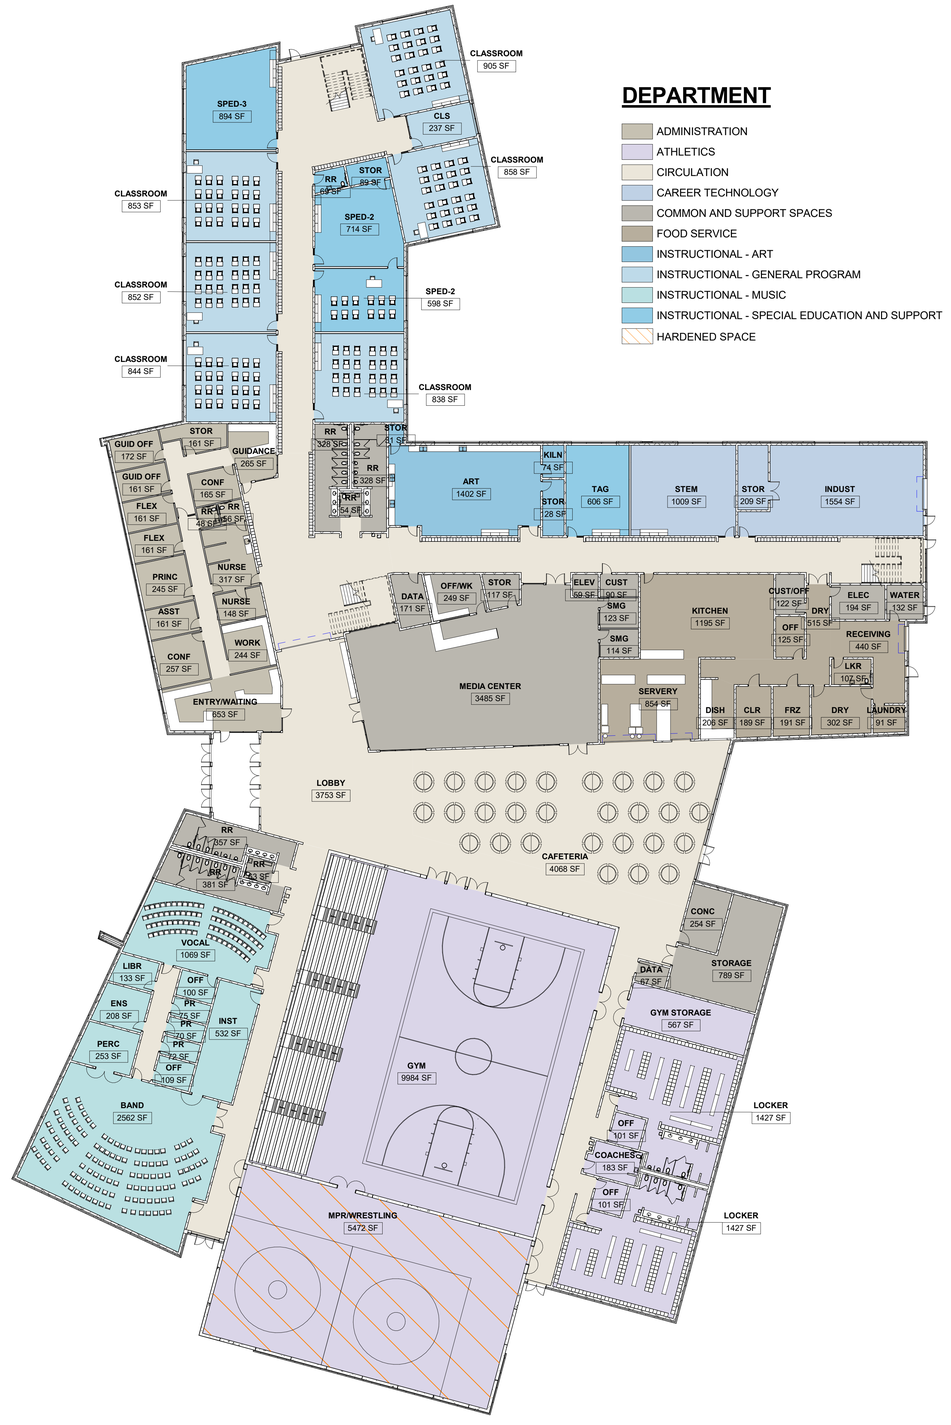

DEPARTMENT

- ADMINISTRATION
- ATHLETICS
- CIRCULATION
- CAREER TECHNOLOGY
- COMMON AND SUPPORT SPACES
- FOOD SERVICE
- INSTRUCTIONAL - ART
- INSTRUCTIONAL - GENERAL PROGRAM
- INSTRUCTIONAL - MUSIC
- INSTRUCTIONAL - SPECIAL EDUCATION AND SUPPORT
- HARDENED SPACE

1 FIRST FLOOR PLAN
SCALE: 1" = 20'-0"

SVPA ARCHITECTS
1466 28th Street, Suite 200 | West Des Moines, Iowa 50266 | 515.327.5990
SNYDER & ASSOCIATES
kpff
KCL ENGINEERING

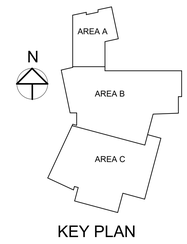

KEY PLAN

BONDURANT - FARRAR JUNIOR HIGH SCHOOL

GRANT STREET N
BONDURANT, IA 50035

ISSUANCE

SCHEMATIC DESIGN PRICING
05/01/2020

REVISIONS

NOT FOR CONSTRUCTION

THESE DOCUMENTS HAVE BEEN PREPARED SPECIFICALLY FOR THE ABOVE REFERENCED PROJECT. THEY ARE NOT SUITABLE FOR USE ON OTHER PROJECTS OR AT OTHER LOCATIONS WITHOUT THE EXPRESS WRITTEN APPROVAL AND PARTICIPATION OF SVPA ARCHITECTS INC. REPRODUCTION IS PROHIBITED.

© 2020

PROJECT NUMBER
19068

OVERALL FLOOR PLANS

A001

5/20/2020 2:50:38 PM
BIM 360://19068_Bondurant-Farrar CSD Junior High School/19068_Bondurant-Farrar JHS Evaluation_Arch_R20.rvt

WEST ELEVATION AERIAL

WEST ELEVATION MAIN ENTRANCE

SVPA ARCHITECTS
1466 28th Street, Suite 200 | West Des Moines, Iowa 50266 | 515.327.5990

SNYDER & ASSOCIATES
kpff
KCL ENGINEERING

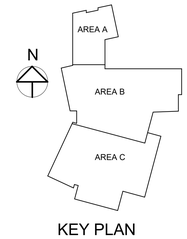

KEY PLAN

BONDURANT - FARRAR JUNIOR HIGH SCHOOL

GRANT STREET N
BONDURANT, IA 50035

ISSUANCE

SCHEMATIC DESIGN PRICING
05/01/2020

REVISIONS

NOT FOR CONSTRUCTION

THESE DOCUMENTS HAVE BEEN PREPARED SPECIFICALLY FOR THE ABOVE REFERENCED PROJECT. THEY ARE NOT SUITABLE FOR USE ON OTHER PROJECTS OR AT OTHER LOCATIONS WITHOUT THE EXPRESS WRITTEN APPROVAL AND PARTICIPATION OF SVPA ARCHITECTS INC. REPRODUCTION IS PROHIBITED.
© 2020

PROJECT NUMBER
19068

3D VIEWS

A203

5/6/2020 3:16:09 PM
BIM 360://19068_Bondurant-Farrar CSD Junior High School/19068_Bondurant-Farrar JHS Evaluation_Arch_R20.rvt

NORTHWEST ELEVATION

SOUTHWEST ELEVATION MAIN ENTRANCE

SVPA ARCHITECTS
1466 28th Street, Suite 200 | West Des Moines, Iowa 50266 | 515.327.5990

SNYDER & ASSOCIATES
kpff
KCL ENGINEERING

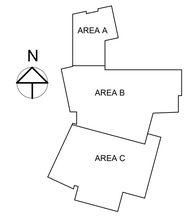

KEY PLAN

BONDURANT - FARRAR JUNIOR HIGH SCHOOL

GRANT STREET N
BONDURANT, IA 50035

ISSUANCE

SCHEMATIC DESIGN PRICING
05/01/2020

REVISIONS

NOT FOR CONSTRUCTION

THESE DOCUMENTS HAVE BEEN PREPARED SPECIFICALLY FOR THE ABOVE REFERENCED PROJECT. THEY ARE NOT SUITABLE FOR USE ON OTHER PROJECTS OR AT OTHER LOCATIONS WITHOUT THE EXPRESS WRITTEN APPROVAL AND PARTICIPATION OF SVPA ARCHITECTS INC. REPRODUCTION IS PROHIBITED.
© 2020

PROJECT NUMBER
19068

3D VIEWS
A204

5/6/2020 3:16:10 PM
BIM 360://19068_Bondurant-Farrar CSD Junior High School/19068_Bondurant-Farrar JHS Evaluation_Arch_R20.rvt

EAST ELEVATION AERIAL

SOUTHWEST ELEVATION AERIAL

SVPA ARCHITECTS
1466 28th Street, Suite 200 | West Des Moines, Iowa 50266 | 515.327.5990

SNYDER & ASSOCIATES
kpff
KCL ENGINEERING

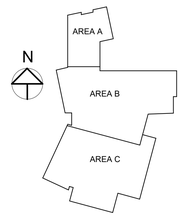

KEY PLAN

BONDURANT - FARRAR JUNIOR HIGH SCHOOL

GRANT STREET N
BONDURANT, IA 50035

ISSUANCE

SCHEMATIC DESIGN PRICING
05/01/2020

REVISIONS

NOT FOR CONSTRUCTION

THESE DOCUMENTS HAVE BEEN PREPARED SPECIFICALLY FOR THE ABOVE REFERENCED PROJECT. THEY ARE NOT SUITABLE FOR USE ON OTHER PROJECTS OR AT OTHER LOCATIONS WITHOUT THE EXPRESS WRITTEN APPROVAL AND PARTICIPATION OF SVPA ARCHITECTS INC. REPRODUCTION IS PROHIBITED.
© 2020

PROJECT NUMBER
19068

3D VIEWS

A205

5/6/2020 3:16:11 PM
BIM 360://19068_Bondurant-Farrar CSD Junior High School/19068_Bondurant-Farrar JHS Evaluation_Arch_R20.rvt